ELEVATION	GRID LOCATION	QTY
EL.+14.663	2-3/A-B	1

BILL OF MATERIALS

1 Nos. BEAM REQ'D AS DRAWN MKD'. XXXX - BE004

MARK	DESCRIPTION	LENGTH (mm)	QUANTITY FOR 1 Ass.	QUANTITY TOTAL	WEIGHT(Kg) FOR 1 PIECE	WEIGHT(Kg) TOTAL	MATERIAL	REMARK
WEIGHT FOR ONE ASSEMBLY :								
WEIGHT FOR TOTAL ASSEMBLY :								

BOLT LIST FOR ONE ASSEMBLY MK'D: XXXX

DIAMETER	LENGTH	TYPE	GRADE	QTY	MEMBER

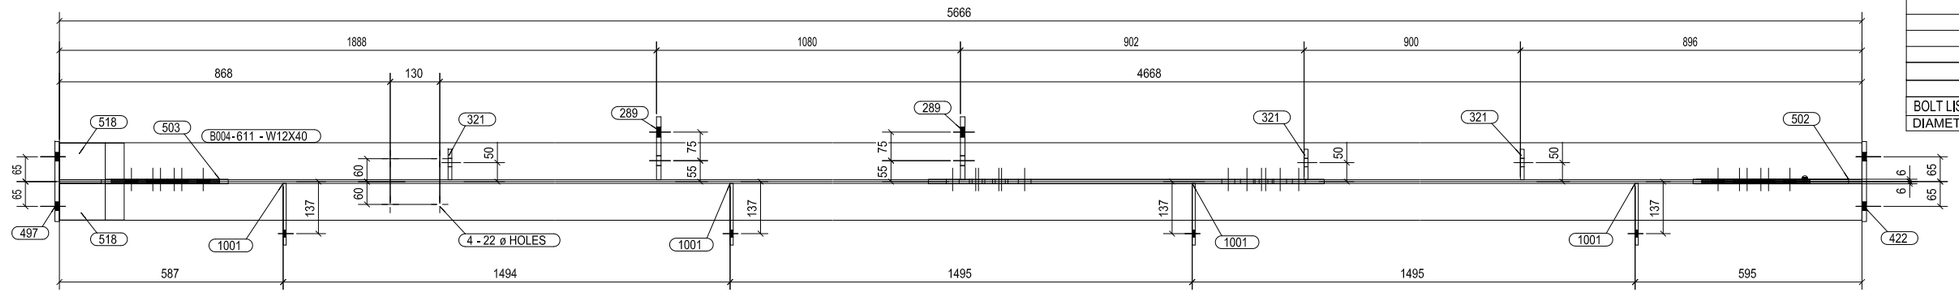

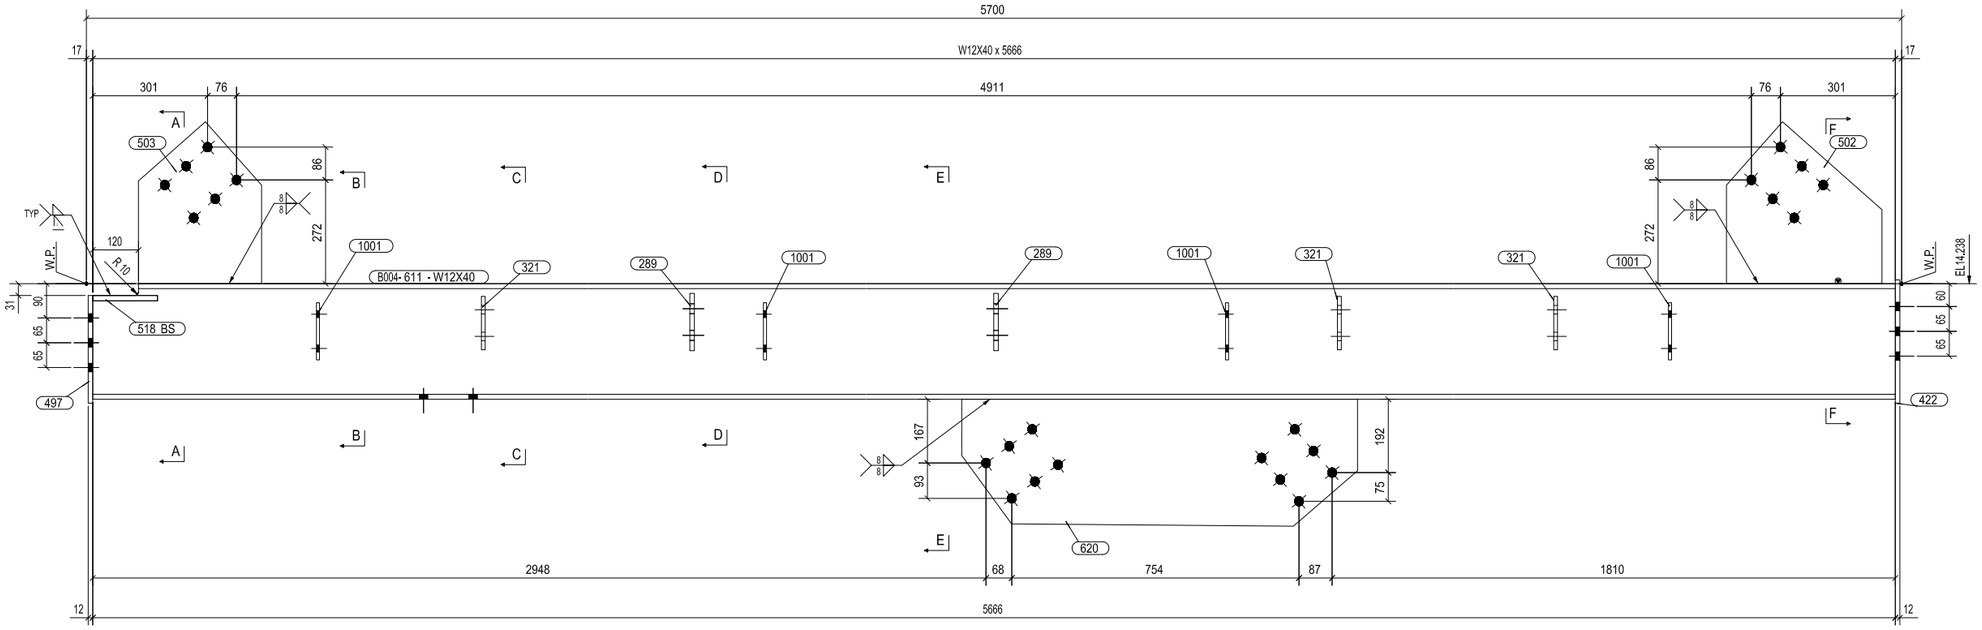

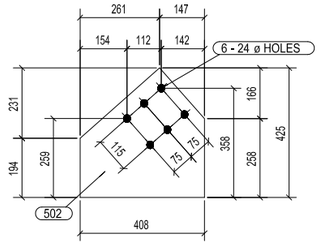

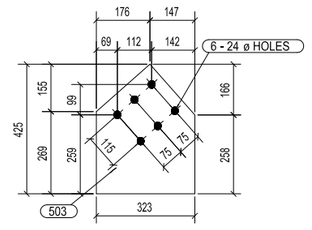

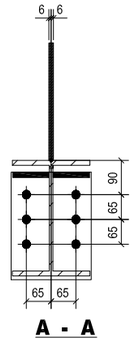

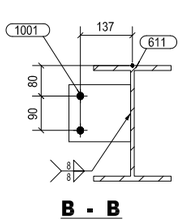

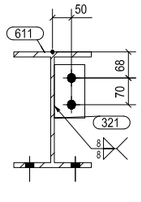

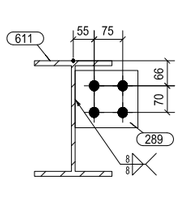

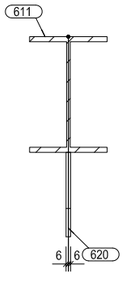

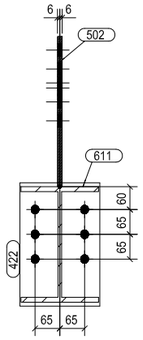

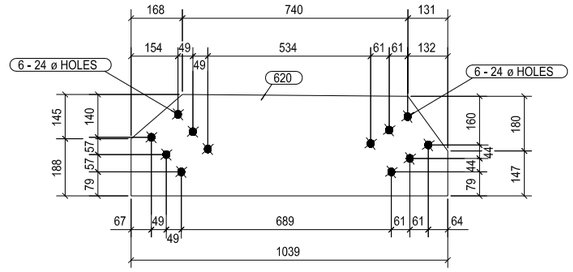

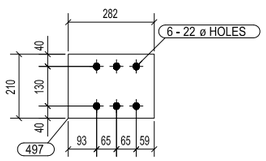

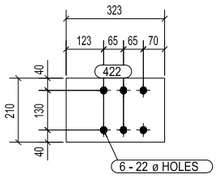

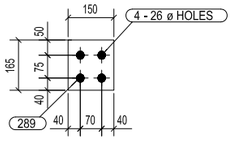

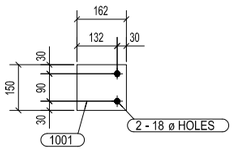

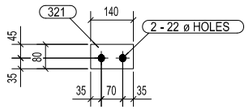

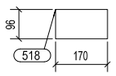

1 Nos. BEAM REQ'D. AS DRAWN MKD' XXXX - BE004

NOTES

1. ALL DIMENSION ARE GIVEN IN MILLIMETERS.
2. ALL BEVEL WELD SHALL BE 45° (U.N.O)
3. ▽ DENOTES ASSEMBLY MARK LOCATION.
4. ALL SCALLOP HAVE A RADIUS 30 mm UNLESS NOTED OTHERWISE.
5. ALL WELDS ARE 10mm FILLET WELDS UNLESS NOTED OTHERWISE

REV	DATE	DESCRIPTION	PRED	CHKD	REVD	APPRD	COMPANY
0		ISSUED FOR FABRICATION					

DRAWN: CHECKED: SCALE: 1:4

PROJECT TITLE

DRAWING TITLE: DETAILS OF BEAM

DWG No.	SHT No.	REV.
XXXX - BE004	1	0

12.09.2011