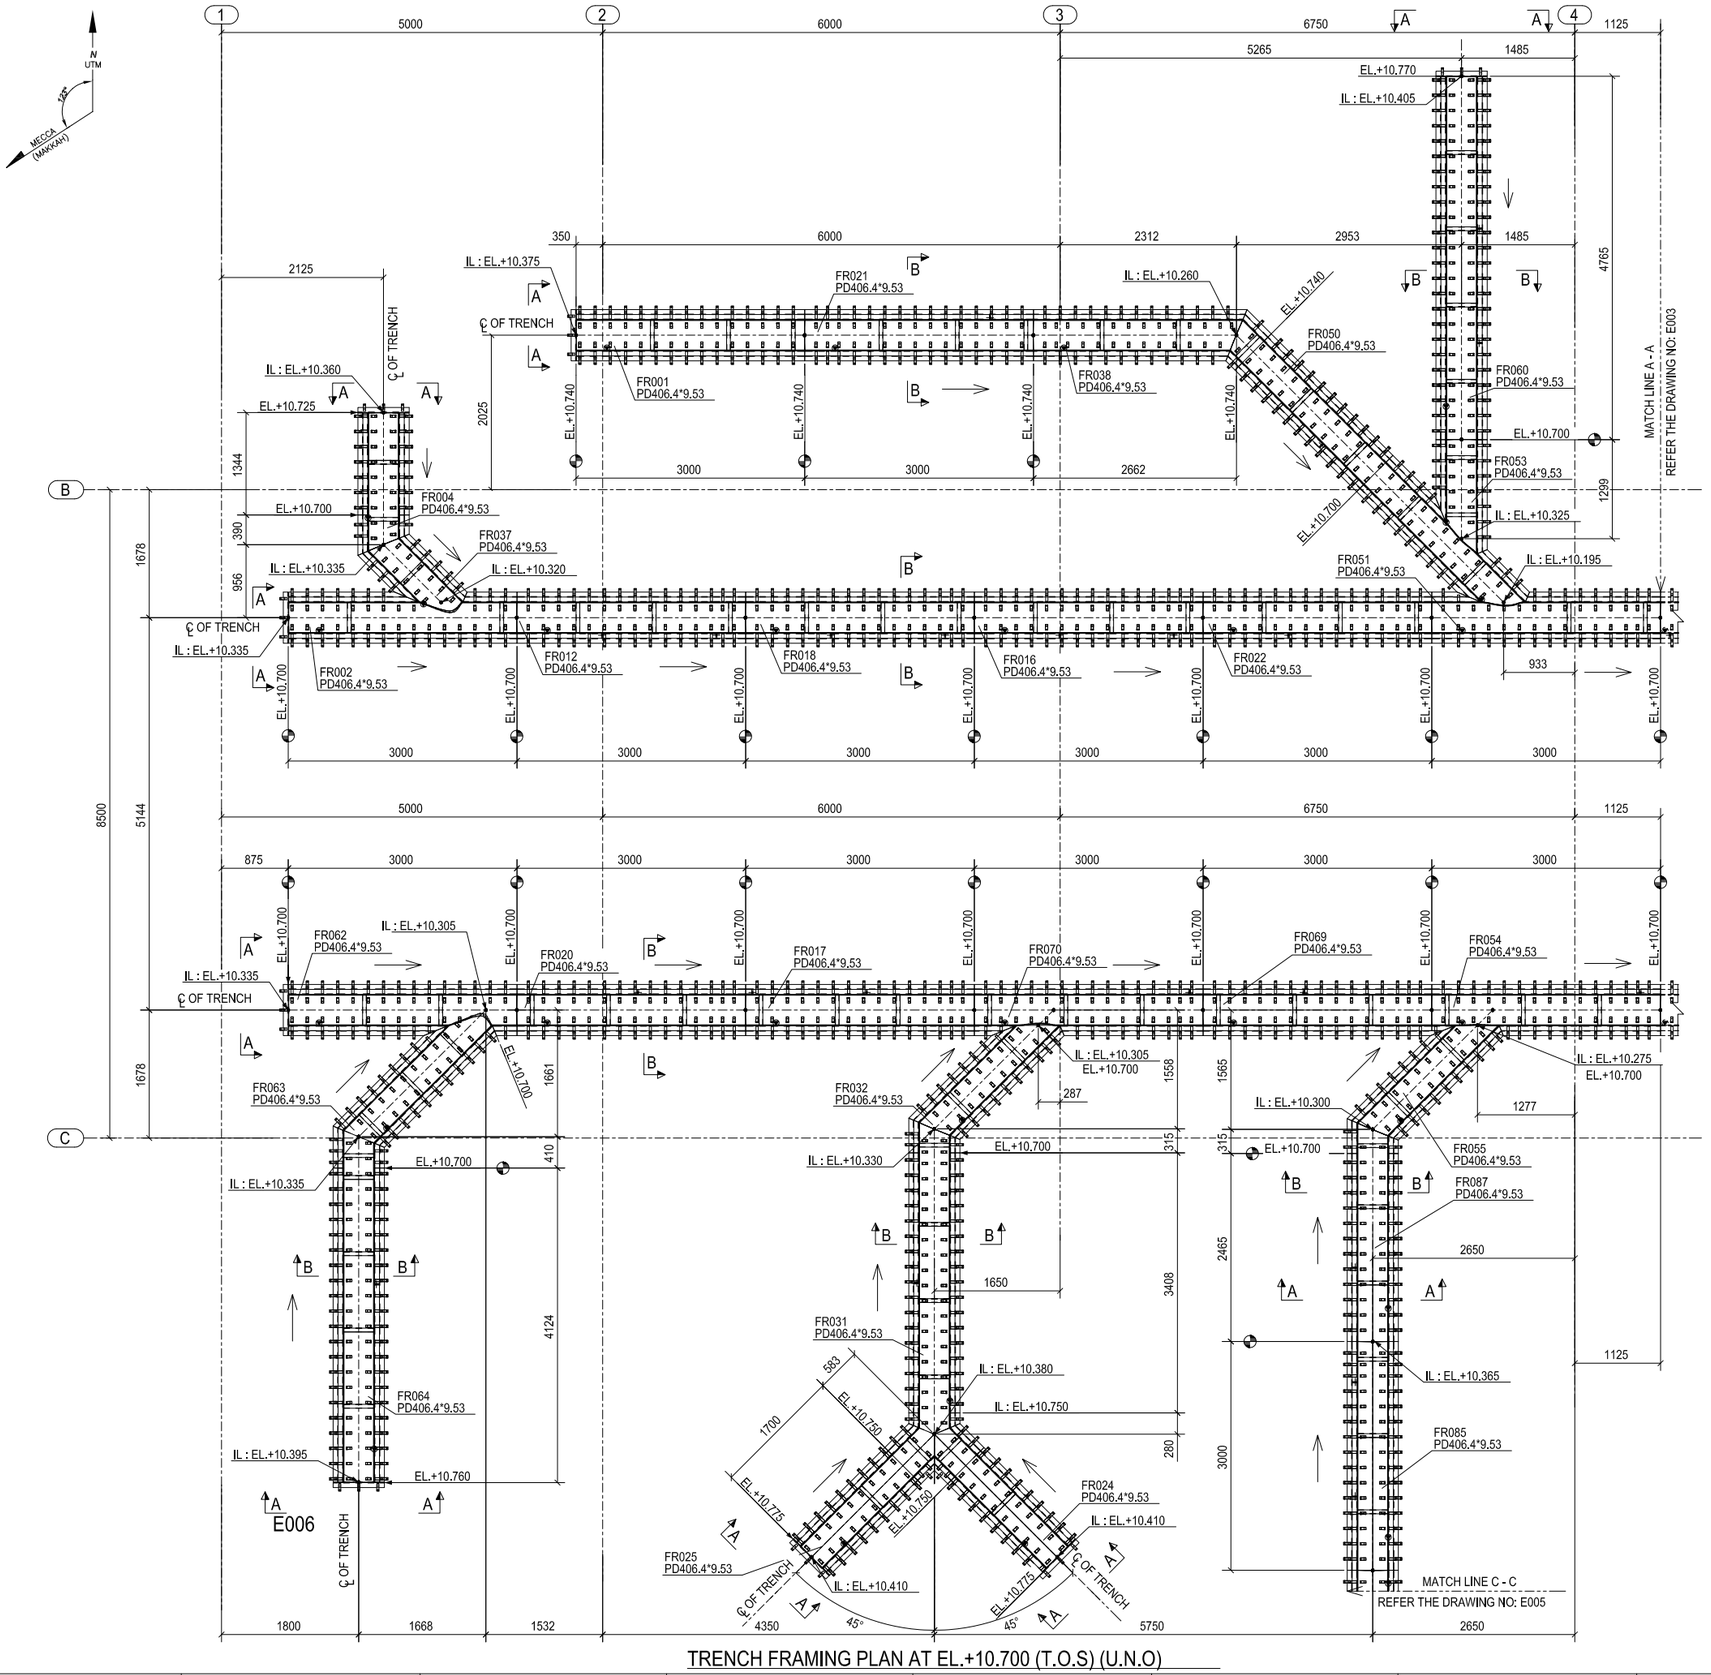

TRENCH FRAMING PLAN AT EL.+10.700 (T.O.S) (U.N.O)

REFERENCE DRAWING:

XXXXXXXXXXXXXXXXXXXXX
XXXXXXXXXXXXXXXXXXXXX
XXXXXXXXXXXXXXXXXXXXX

REFERENCE NOTES:

1. ALL DIMENSIONS ARE EXPRESSED IN MILLIMETERS UNLESS NOTED OTHERWISE
2. ALL LEVELS ARE IN METERS UNLESS NOTED OTHERWISE

SHOP NOTES:

1. ALL DIMENSIONS ARE EXPRESSED IN MILLIMETERS (UNO).
2. ▼ DENOTES MEMBER ORIENTATION MARK & ASSEMBLY MARK LOCATION.
3. → DENOTES SLOPE DIRECTION.
4. ◔ DENOTES A FIELD CONNECTION POINT.

REV	DATE	DESCRIPTION					
A	02-Feb-2013	ISSUED FOR APPROVAL	MPM	RKV			
			PRED	CHKD	REVD	REVD	COMPANY

DRAWN: RKV | CHECKED: | SCALE: 1:40

PROJECT TITLE
XXXXXXXXXXXXXXXXXXXX

REFERENCE DRAWING TITLE
XXXXXXXXXXXXXXXXXXXXXXXXX

SHOP DRAWING TITLE
TRENCH FRAMING PLAN-1

DWG No.	SHT No.	REV.
XXXX-XXX-E002	1	A

08.04.2013