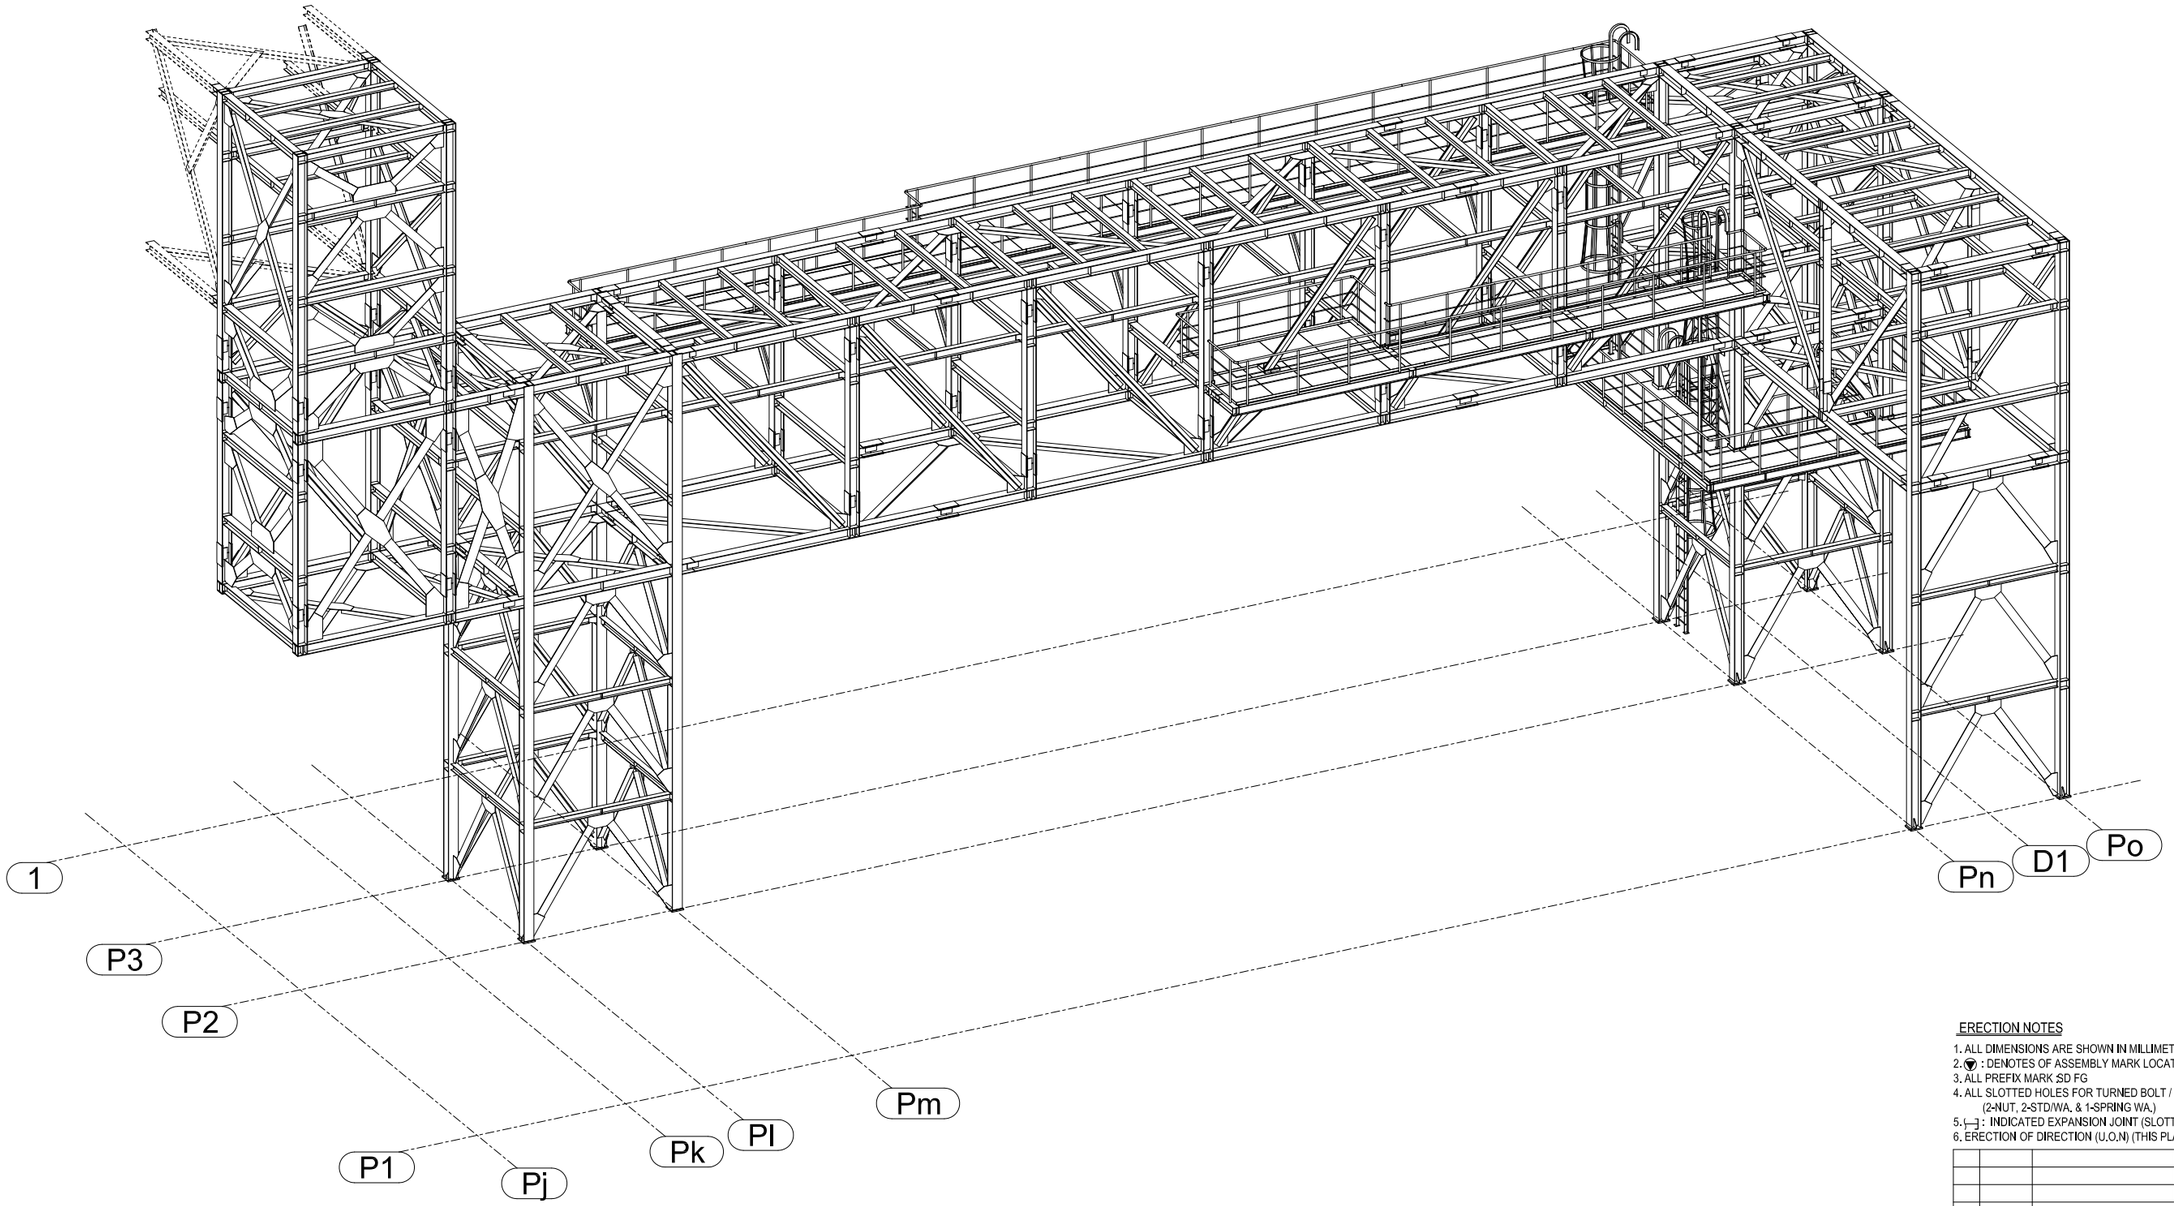

3D-VIEW

ERECTION NOTES

1. ALL DIMENSIONS ARE SHOWN IN MILLIMETERS
2. ▼ : DENOTES OF ASSEMBLY MARK LOCATION
3. ALL PREFIX MARK SD FG
4. ALL SLOTTED HOLES FOR TURNED BOLT / EXCEPT ARE GIRTH (2-NUT, 2-STD/WA, & 1-SPRING WA.)
5. ⊢⊣ : INDICATED EXPANSION JOINT (SLOTTED HOLES / TURNED BOLT)
6. ERECTION OF DIRECTION (U,O,N) (THIS PLAN STRIPES)

REV	DATE	DESCRIPTION	BY	CKD	LE	APP	PE	PM
0	Apr.14.201	A.F.C						

CLIENT:

CONTRACTOR:

PROJECT:

CONTRACTOR:

TITLE:

SCALE: 1:100	AREA: 200	PROJECT NUMBER: xx-2327	SIZE: A1
DRAWING NO.: xxx - MS- PRC - 3D			ISSUE: 0